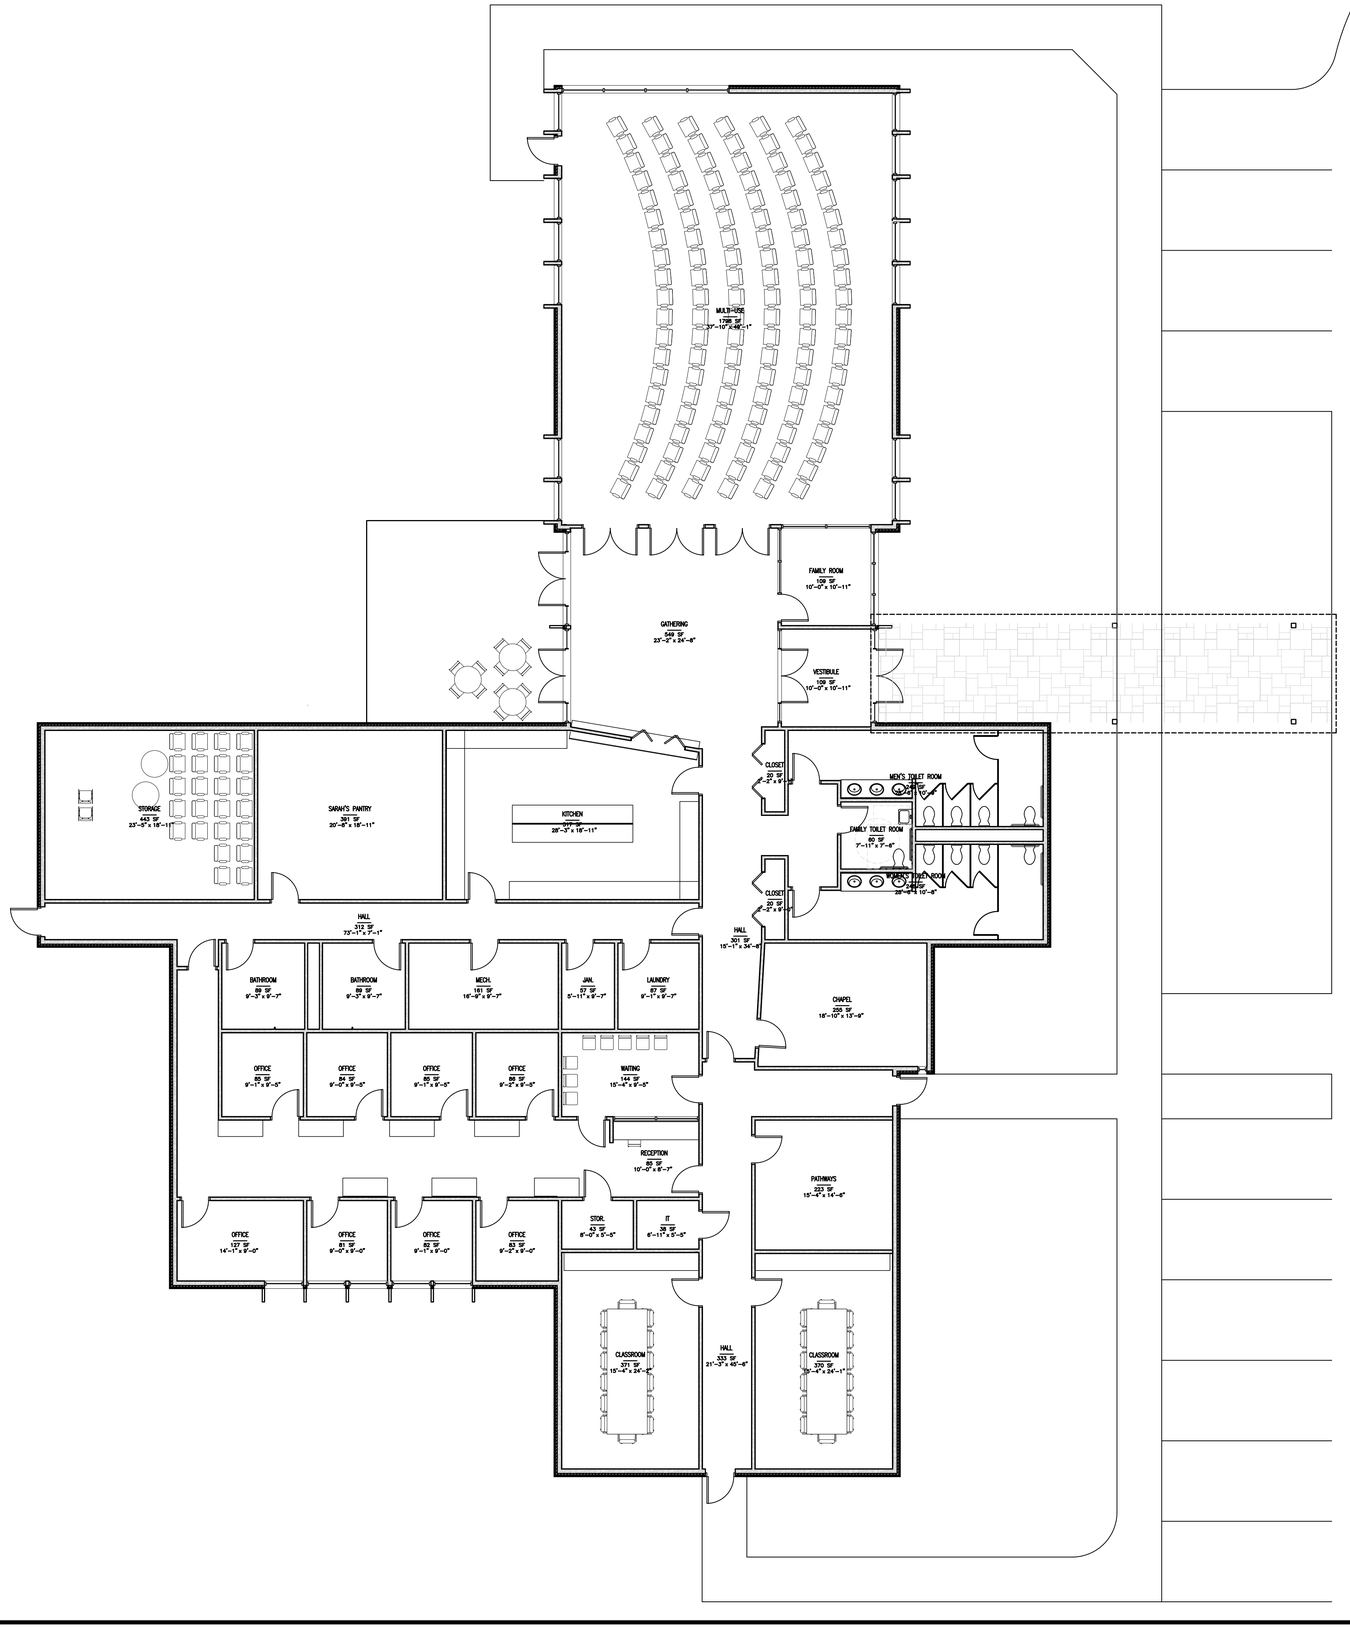

HEADQUARTERS BUILDING
RURAL OUTREACH CENTER

730 OLEAN ROAD EAST AURORA, NY

NO.	DATE	REMARKS

REVISIONS

CONSULTANTS:

FONTANESE
FOLTS
AUBRECHT
ERNST
A PROFESSIONAL CORPORATION
ARCHITECTS

(716) 662-2200
6395 WEST QUAKER STREET
ORCHARD PARK, N.Y. 14127

PROJECT NO.	20.29
DATE	10/01/20
SCALE	AS SHOWN
DRAWN BY	RAM

DRAWING TITLE

PRELIMINARY
FLOOR
PLAN

DRAWING NO.

A–1

Last Saved: 8/26/2020 6:55:05 PM by RMURPHY
Date Plotted: 10/1/2020 4:29:16 PM
File Location: C:\Users\rmurphy\FFAE Dropbox\Projects\2020\2029 – ROC Headquarters\DWG\ROC–FLOOR PLAN.dwg