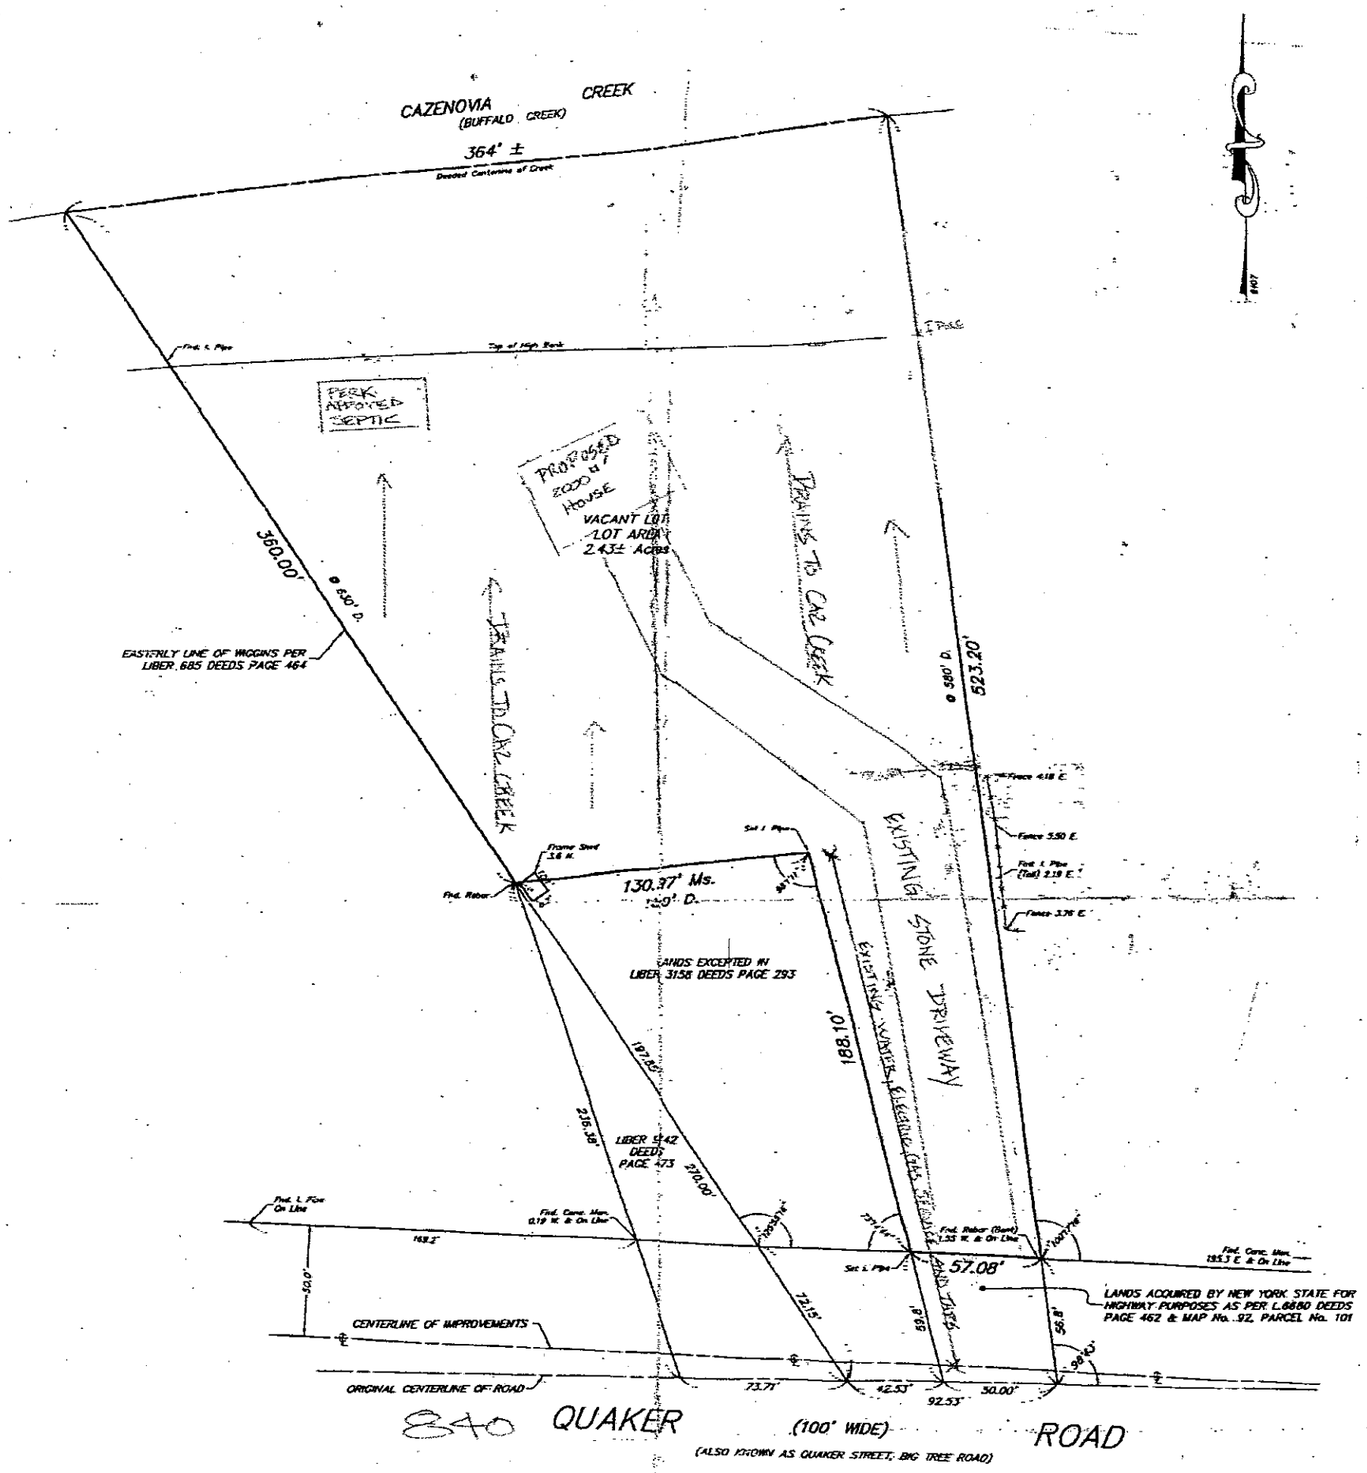

OWNER: MARK KATILUS
ADDRESS: 840 QUAKER ST
AURORA NY 14052

INSTRUMENT(S) UTILIZED IN DETERMINING LOCATION OF BOUNDARY LINES: LIBER 11096 PAGE 3121

THIS SURVEY WAS PREPARED WITHOUT THE BENEFIT OF A CURRENT ABSTRACT OF TITLE AND IS SUBJECT TO ANY STATE OF FACTS THAT MAY BE REVEALED IN SAID ABSTRACT.

THIS SURVEY MAP WAS PREPARED IN ACCORDANCE WITH THE CURRENT STANDARDS FOR LAND SURVEYS ADOPTED BY THE BAR ASSOCIATION OF ERIE COUNTY AT THE REQUEST OF Gerald Greenan, Esq.

FRANCIS C. DELLES — NYSPLS No. 066177

©COPYRIGHT 2009 BY:
Millard, MacKay & Delles
LAND SURVEYORS, LLP
150 AERO DRIVE
BUFFALO, NEW YORK 14225
PHONE (716) 631-5140 — FAX 631-3811

AMEND:
SURVEY DATE: 5-19-09
©DRAWING DATE: 5-20-09
SCALE: 1" = 20'
"ALL RIGHTS RESERVED"

THIS MAP VOID UNLESS EMBOSSED WITH NEW YORK STATE LICENSED LAND SURVEYOR'S SEAL. ALTERING ANY ITEM ON THIS MAP IS A VIOLATION OF THE LAW EXCEPT AS PROVIDED IN SECTION 7209, PART 2, OF THE NEW YORK STATE EDUCATION LAW.

PART OF LOT 47 SECTION ____ TOWNSHIP 9 RANGE 6 OF THE: Holland Land Company's SURVEY— Erie COUNTY, N.Y.

SURVEY OF: 840 Quaker Road, Town of Aurora

SBL No. 174.08-1-3