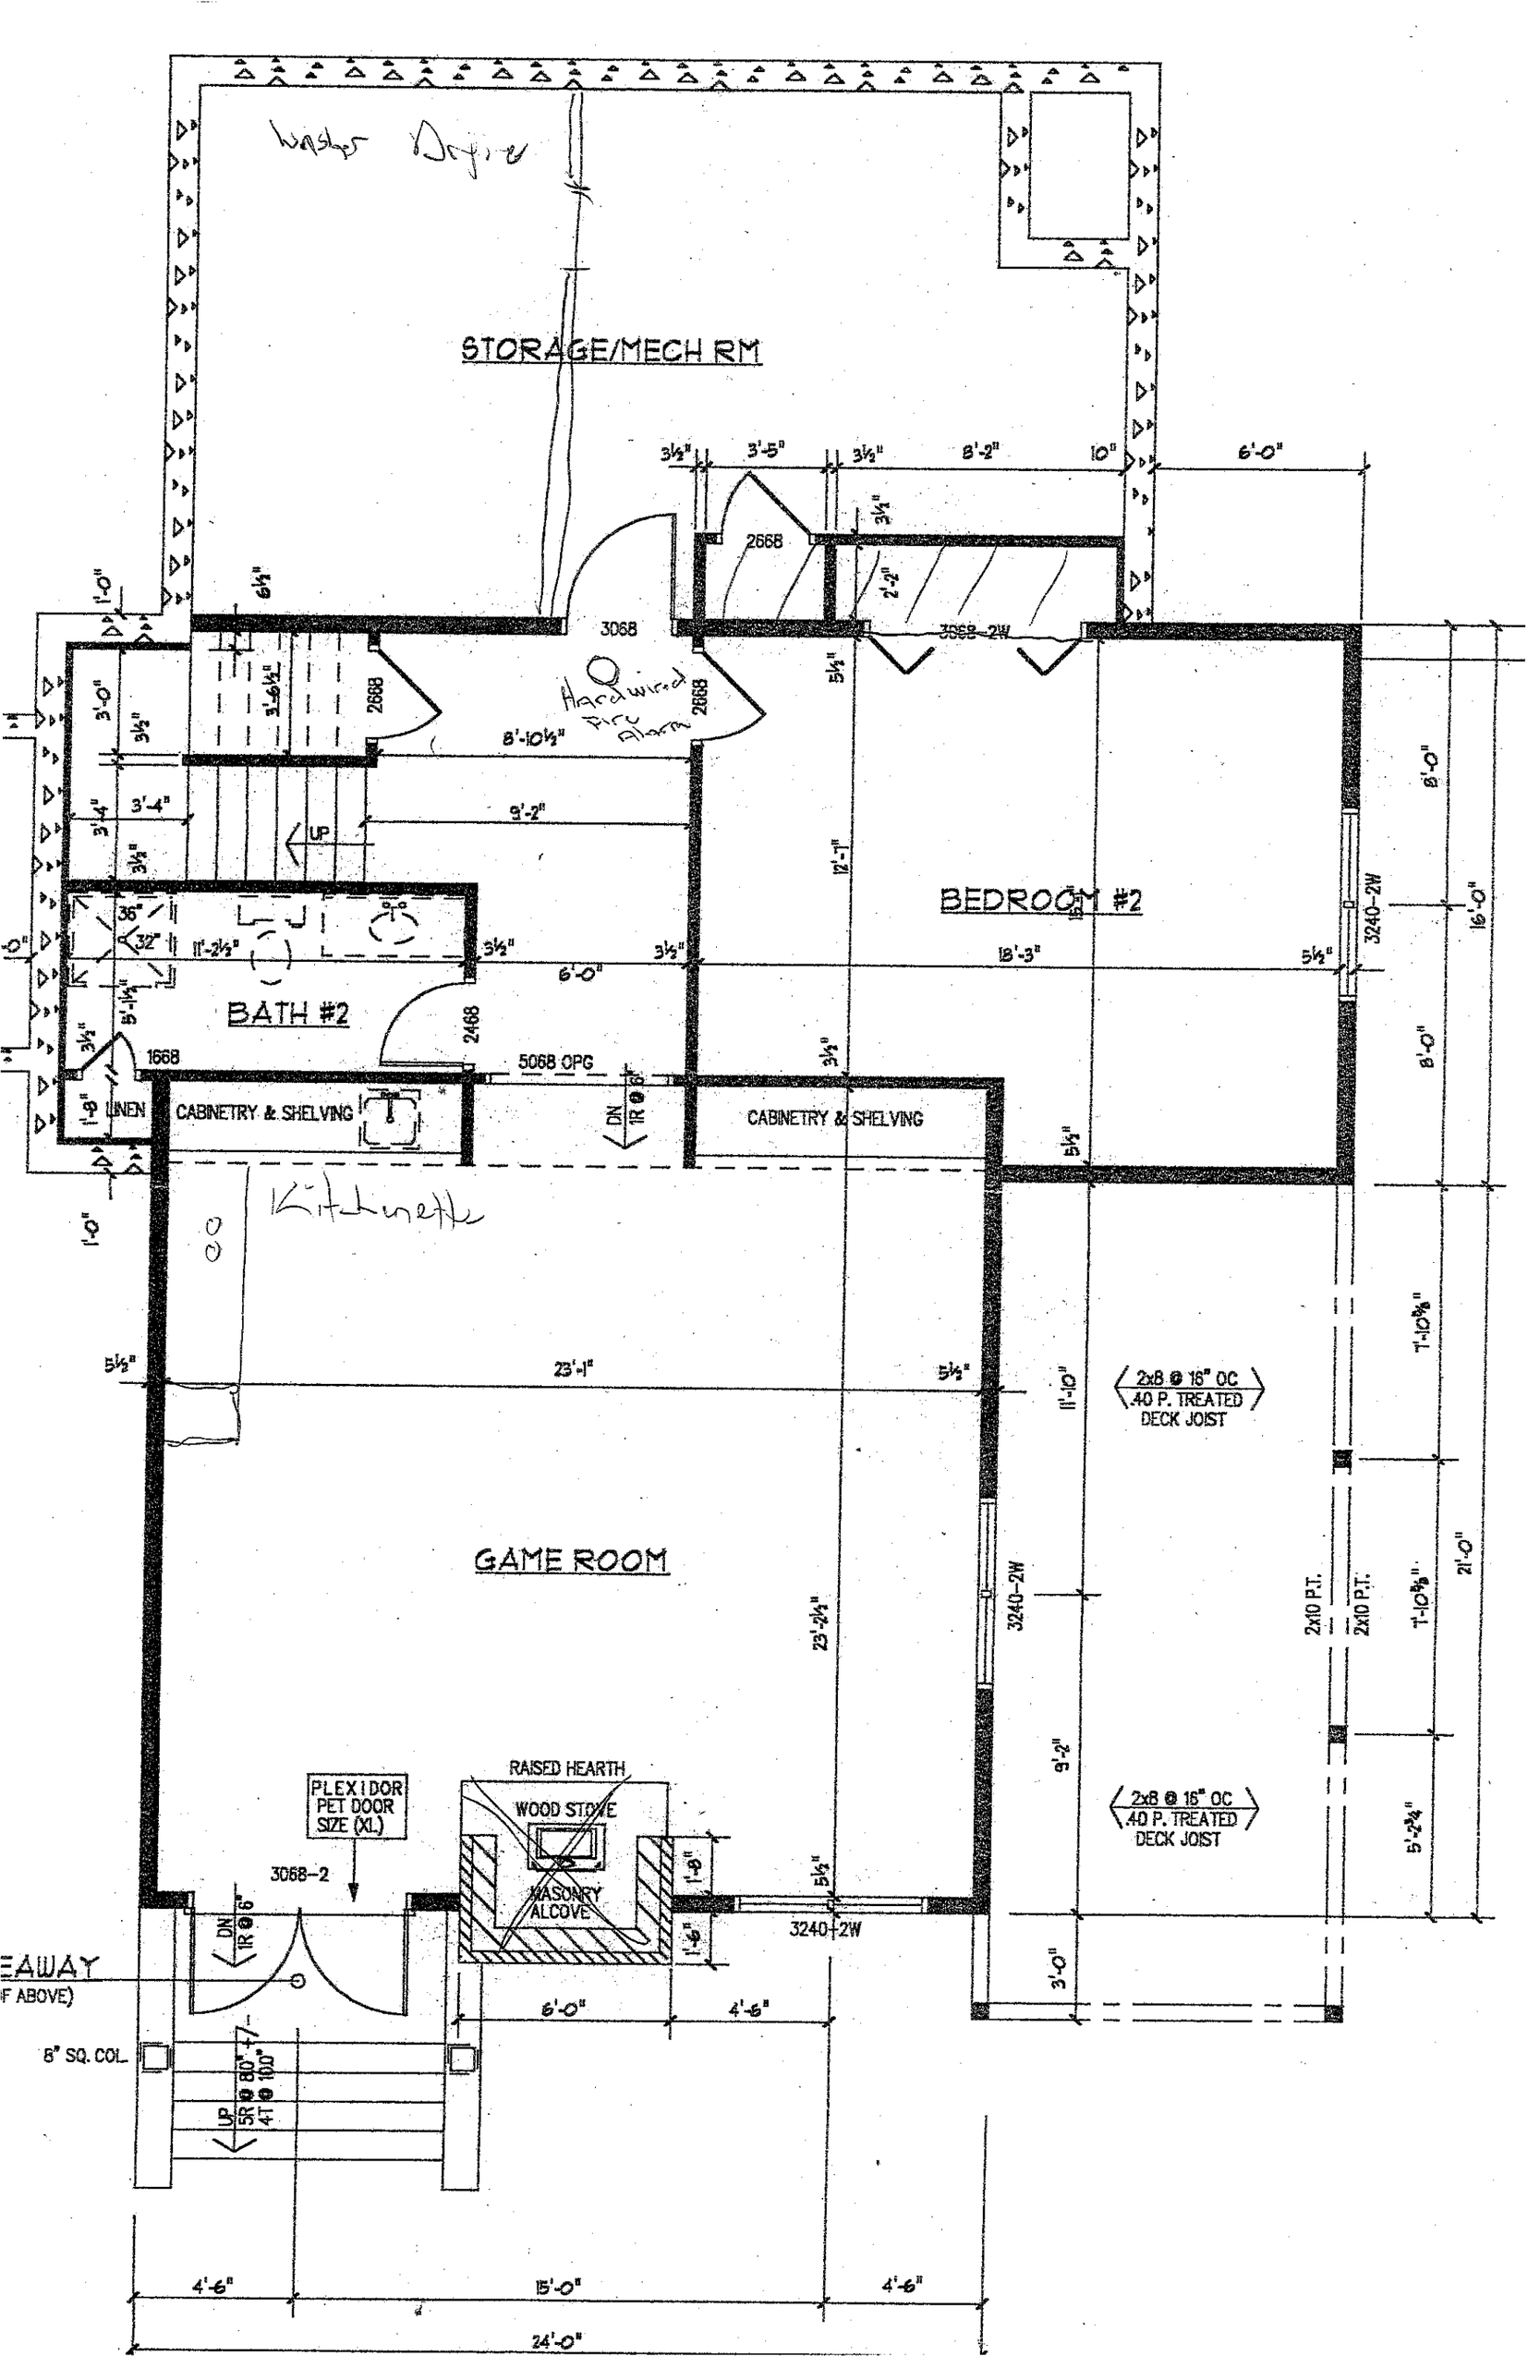
Washer Dryer
STORAGE/MECH RM
3068
2668
3068-2W
Hardwired Fire Alarm
BEDROOM #2
3240-2W
BATH #2
2468
1668
5068 OPG
CABINETRY & SHELVING
LINEN
Kitchenette
GAME ROOM
2x8 @ 16" OC .40 P. TREATED DECK JOIST
2x10 P.T.
RAISED HEARTH
WOOD STOVE
MASONRY ALCOVE
PLEXIDOR PET DOOR SIZE (XL)
3068-2
3240-2W
8" SQ. COL.
4'-6"
15'-0"
24'-0"