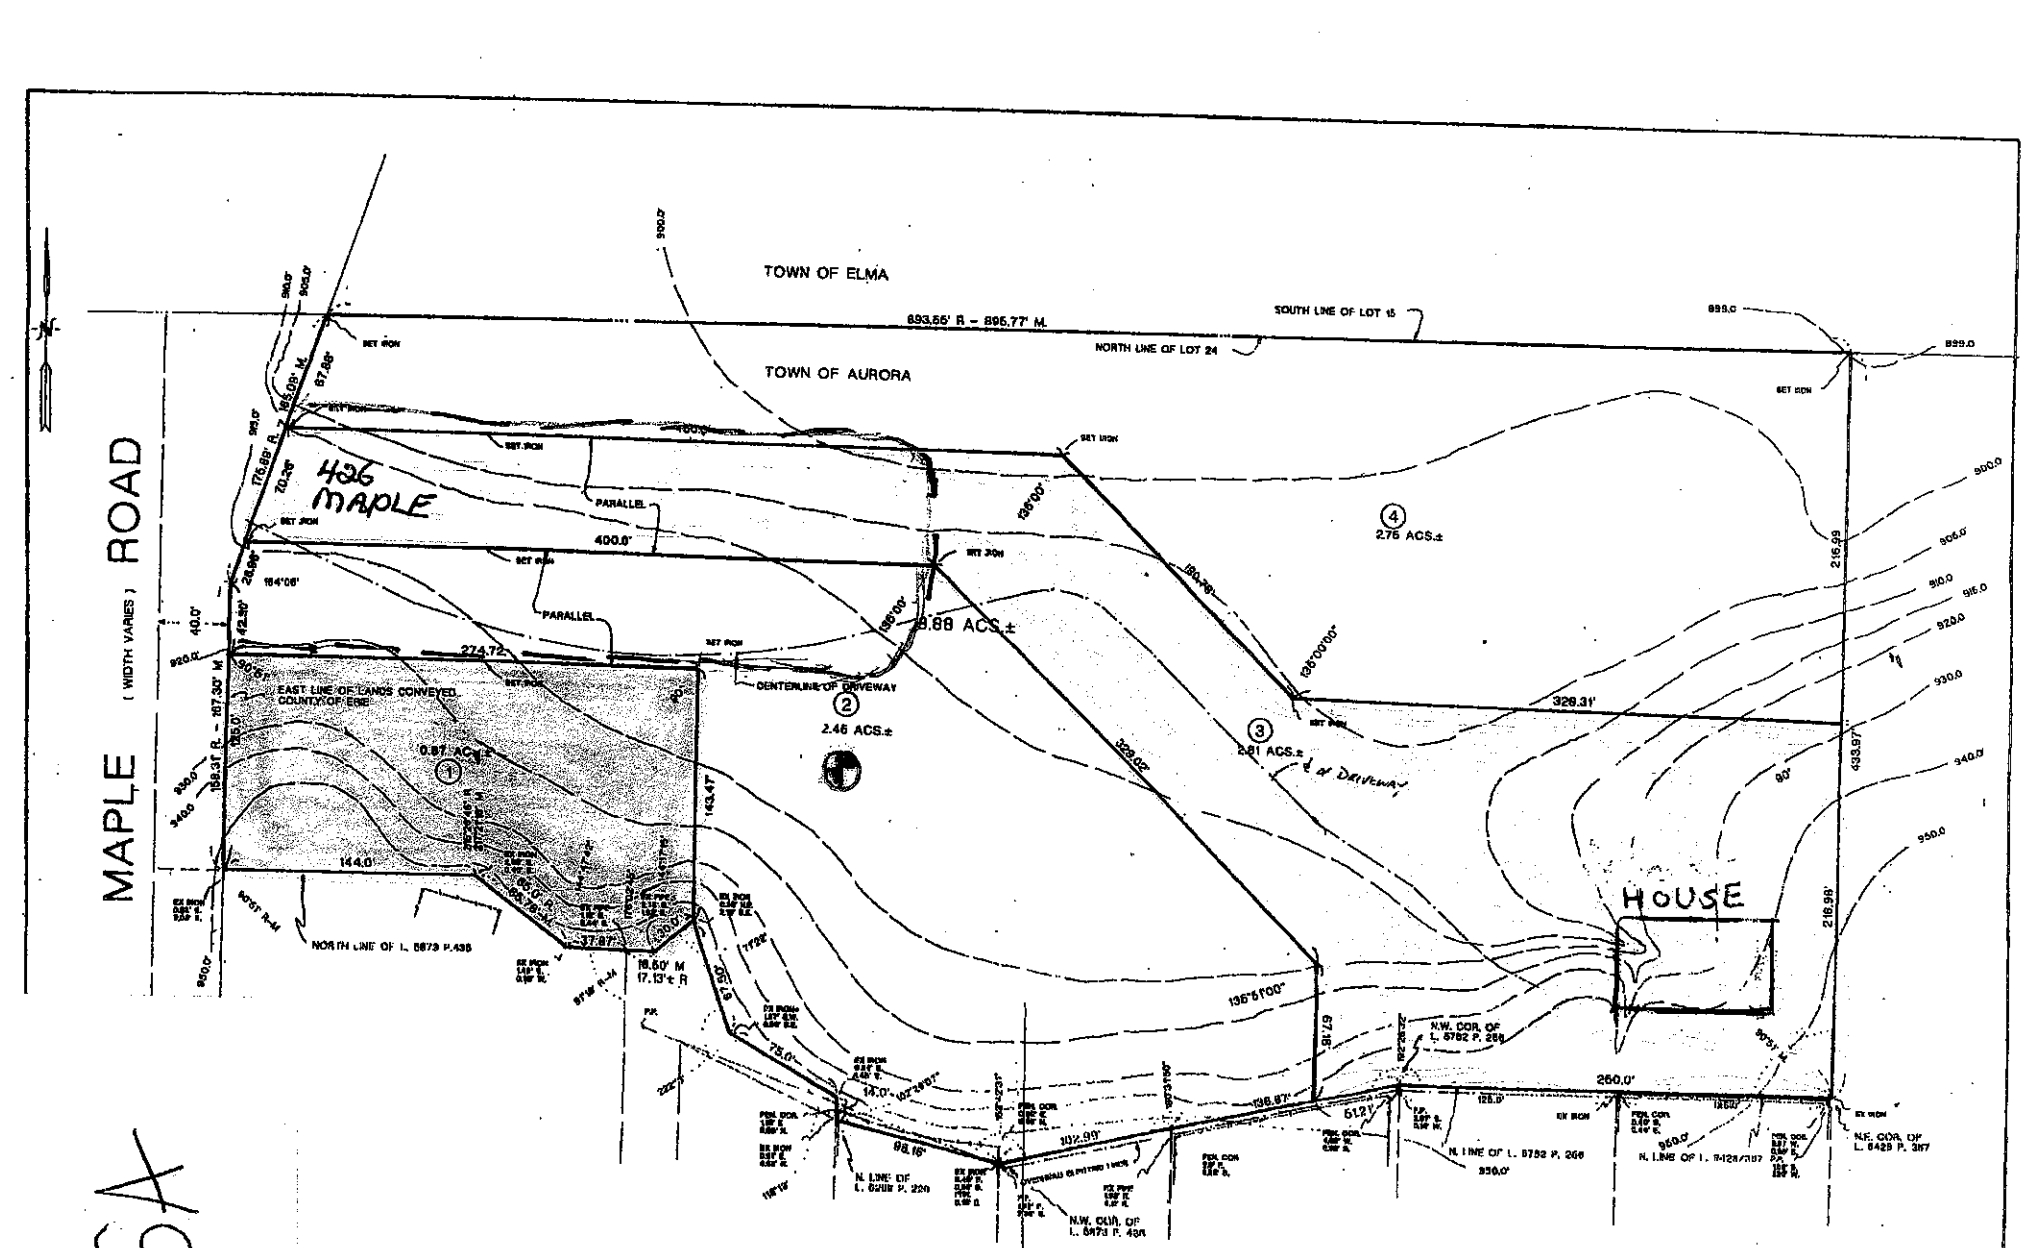

NOTE:
UNAUTHORIZED ALTERATION OR ADDITION TO A SURVEY MAP BEARING A LICENSED LAND SURVEYORS SEAL IS A VIOLATION OF SECTION 7209, SUB-DIVISION 2, OF THE NEW YORK STATE EDUCATION LAW.

NOTE:
THIS SURVEY WAS PREPARED WITHOUT THE BENEFIT OF A CURRENT ABSTRACT OF TITLE AND IS SUBJECT TO ANY STATE OF FACTS THAT MAY BE REVEALED BY AN EXAMINATION OF SUCH.

EST INTERIOR PROPERTY CORNER - AUG. 6, 2007
REVISED - MAY 12, 2005
RE-SURVEYED - JUNE 16, 2003 JOB NUMBER 2003-172

N.E.S.W. LAND SURVEYING P.C.
12 MAIN STREET, SUITE 3, P.O. BOX 444
HAMBURG, NEW YORK 14075
(716) 648-7823 FAX (716) 648-7866

SCALE: 1" = 50'
DATE: JAN. 11, 2001
REVISIONS: ADD TOPO. CONTOURS - MARCH, 2001 FROM QUAD. MAP
SUBDIVISION INTO 4 LOTS - NOV. 29, 2004
DRAWN BY: LAP
SEC. 184.12--1--1.1

PROPERTY SURVEY OF
VACANT LOT - MAPLE ROAD

PART OF LOT 24, TOWNSHIP 9, RANGE 6
TOWN OF AURORA, ERIE COUNTY, STATE OF NY

DRAWING NUMBER 2001-002